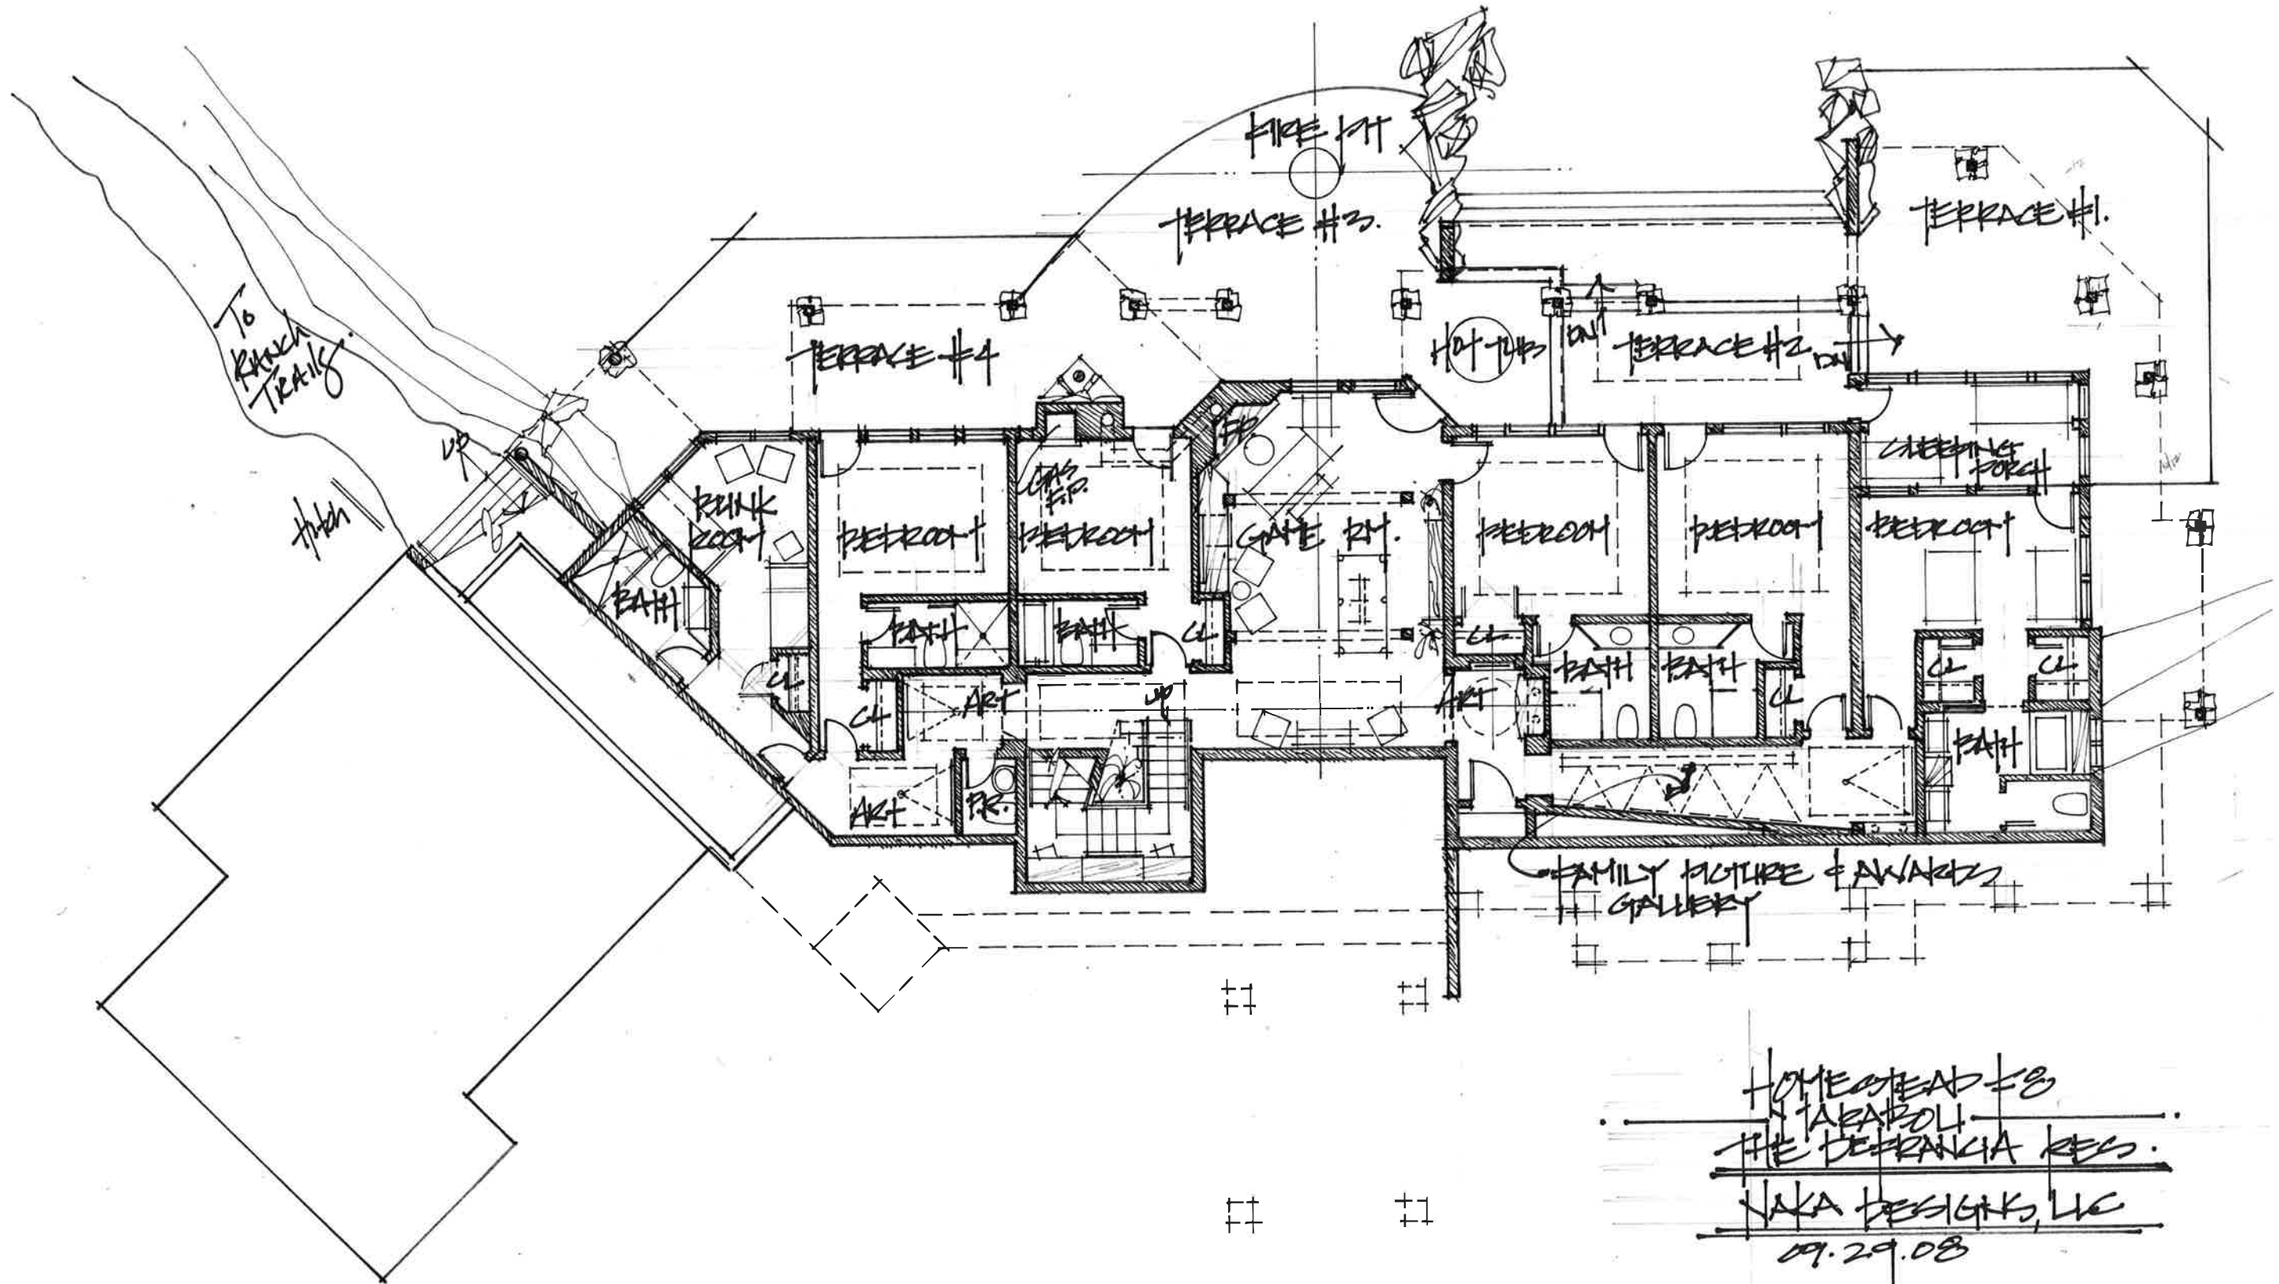

Homestead #8
Tarabolli
The Serrancia Res.
Naka Designs, LLC
09.29.08
Lower Level Conceptual
N.T.S. Scale